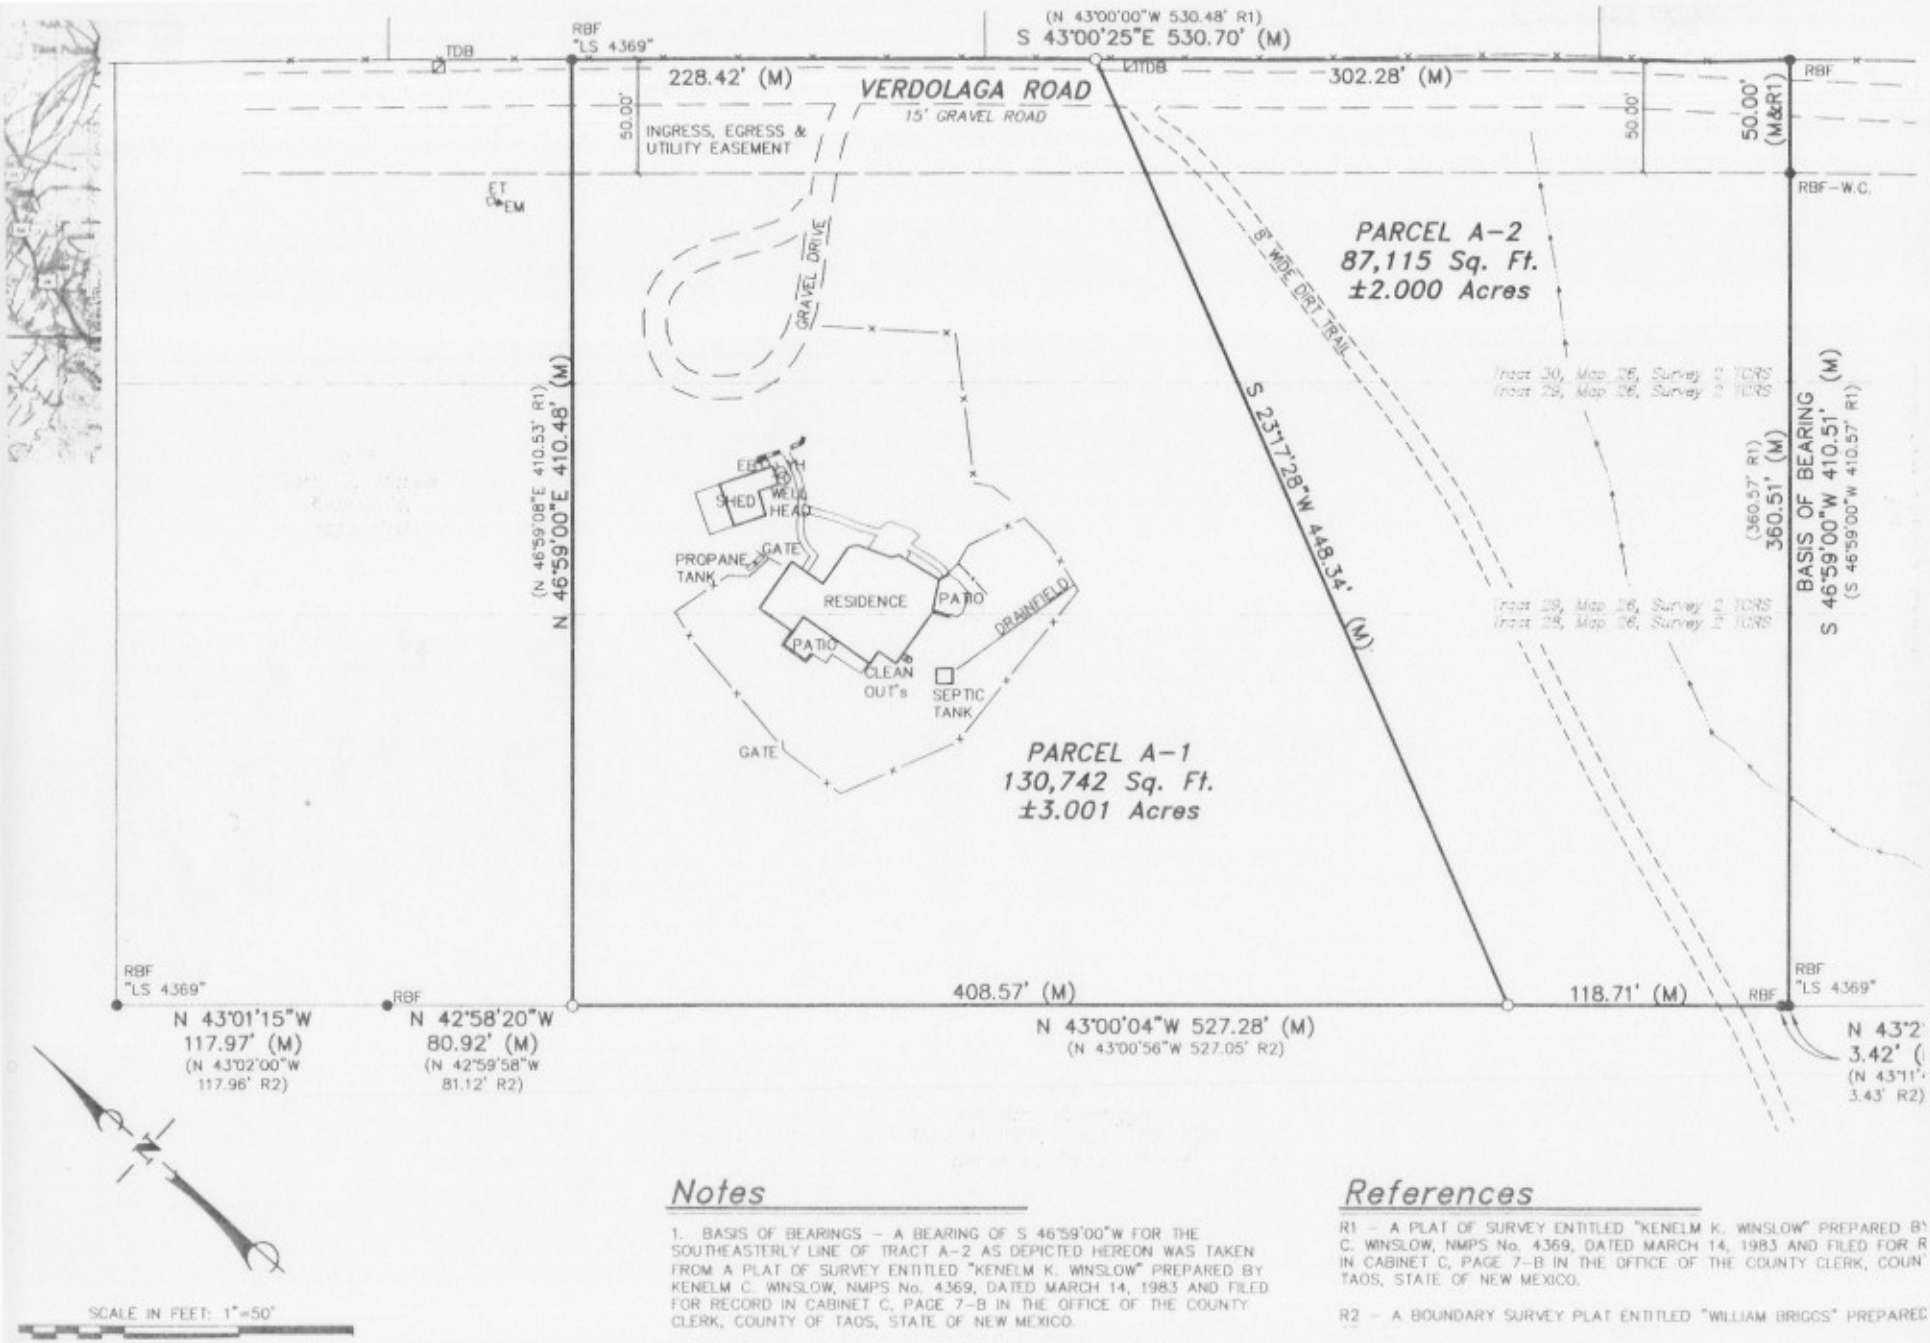

Notes

1. BASIS OF BEARINGS – A BEARING OF S 46°59'00"W FOR THE SOUTHEASTERLY LINE OF TRACT A-2 AS DEPICTED HEREON WAS TAKEN FROM A PLAT OF SURVEY ENTITLED "KENELM K. WINSLOW" PREPARED BY KENELM C. WINSLOW, NMPS No. 4369, DATED MARCH 14, 1983 AND FILED FOR RECORD IN CABINET C, PAGE 7-B IN THE OFFICE OF THE COUNTY CLERK, COUNTY OF TAOS, STATE OF NEW MEXICO.

References

R1 – A PLAT OF SURVEY ENTITLED "KENELM K. WINSLOW" PREPARED BY C. WINSLOW, NMPS No. 4369, DATED MARCH 14, 1983 AND FILED FOR R IN CABINET C, PAGE 7-B IN THE OFFICE OF THE COUNTY CLERK, COUN TAOS, STATE OF NEW MEXICO.

R2 – A BOUNDARY SURVEY PLAT ENTITLED "WILLIAM BRIGGS" PREPARED